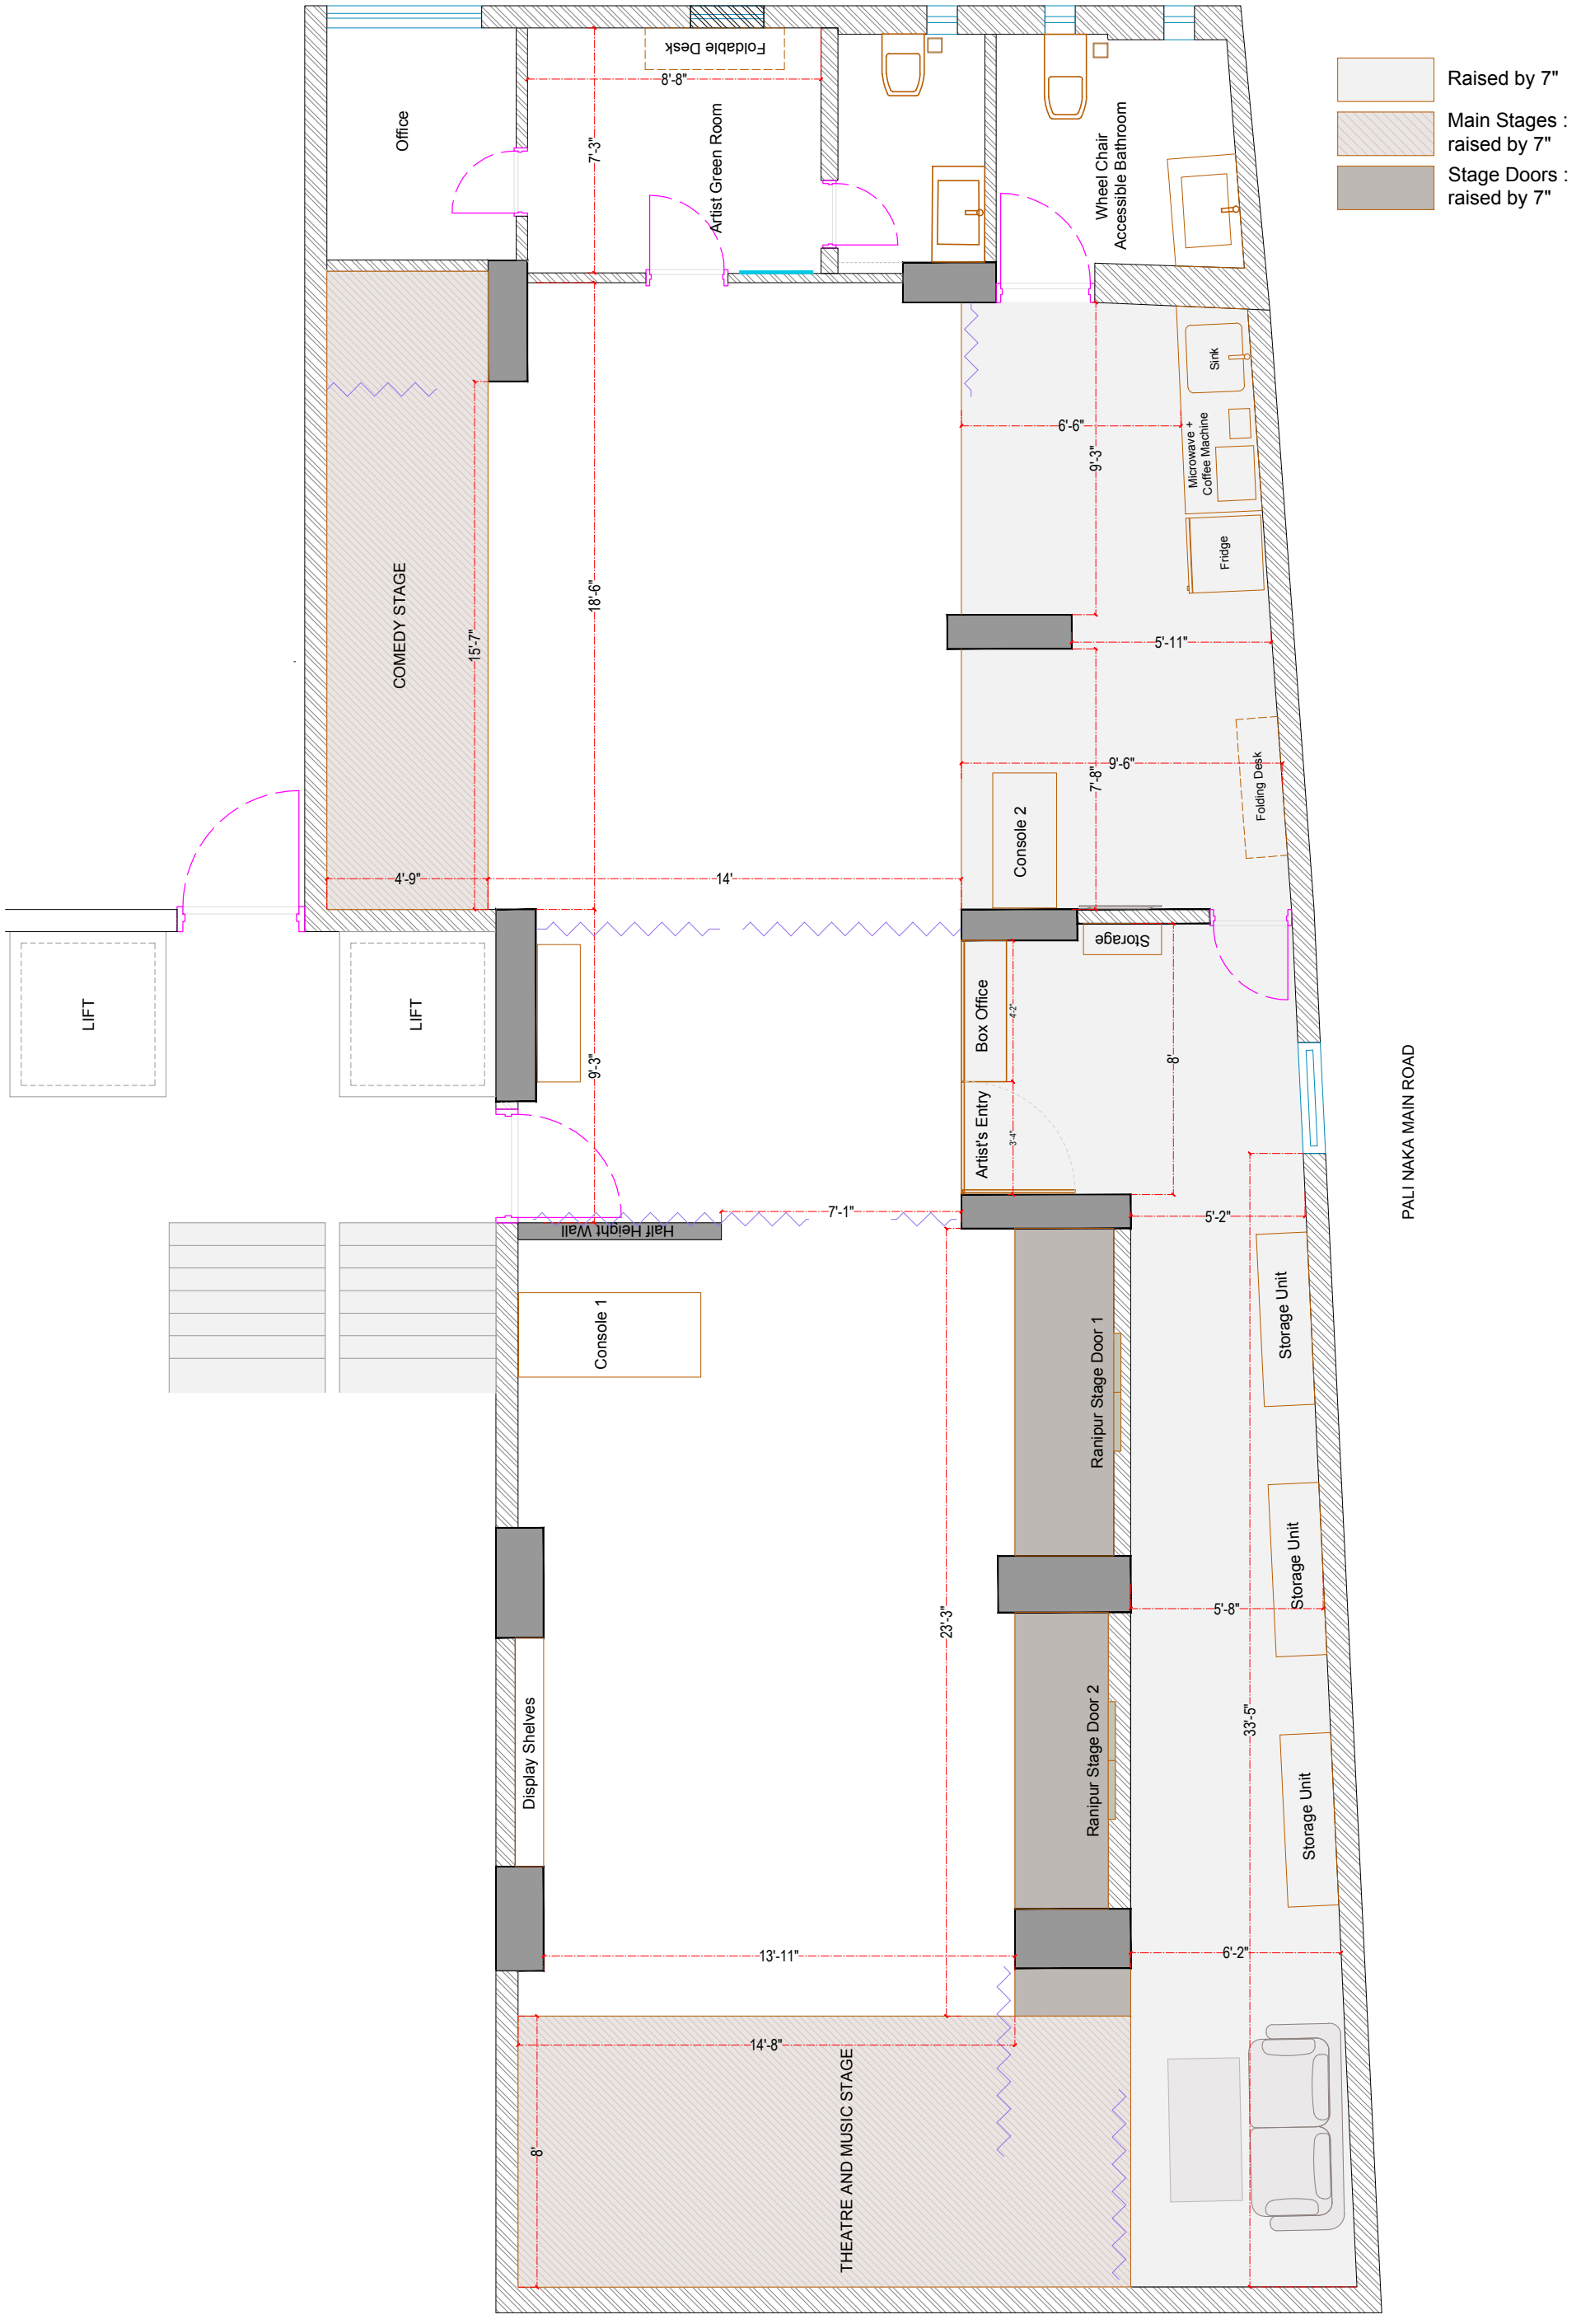

Raised by 7"
Main Stages : raised by 7"
Stage Doors : raised by 7"
Foldable Desk
8'-8"
Office
7'-3"
Artist Green Room
Wheel Chair Accessible Bathroom
Sink
Microwave + Coffee Machine
Fridge
6'-6"
9'-3"
COMEDY STAGE
15'-7"
18'-6"
5'-11"
9'-6"
7'-8"
Folding Desk
Console 2
4'-9"
14'
LIFT
LIFT
Storage
Box Office
4'2"
8"
Artist's Entry
3'-4"
9'-3"
7'-1"
5'-2"
Half Height Wall
Console 1
Storage Unit
Ranipur Stage Door 1
23'-3"
5'-8"
Storage Unit
Display Shelves
Ranipur Stage Door 2
33'-5"
Storage Unit
13'-11"
6'-2"
14'-8"
8"
THEATRE AND MUSIC STAGE
PALI NAKA MAIN ROAD

FLOOR PLAN